© This drawing remains the property of Pinpoint Engineer Ltd and shall not be copied without prior written consent.

All dimensions to be checked on site and any discrepancies to be reported before work commences.

Tree information including species, heights, diameters and spread are an approximation only and is subject to discrepancy, should accurate and detailed information be required a specialist should be sought.

If scaling off this drawing the scale bar should be utilised to verify paper size is correct.

Notes:

SURVEY CONTROL STATIONS				
POINT ID	POINT STYLE	EASTING	NORTHING	HEIGHT
STN1	HILTI NAIL	500.798	1001.779	50.002
STN2	HILTI NAIL	490.142	1002.374	50.224
STN3	HILTI NAIL	548.548	1000.000	45.729
STN4	HILTI NAIL	502.036	1024.919	50.248

TREE SCHEDULE			
TREE	TRUNK DIAMETER	SPREAD	HEIGHT
T1	1.400	8.000	15.000
T2	0.550	6.000	8.000
T3	0.300	5.000	10.000
T4	0.150	2.000	9.000
T5	0.200	2.000	12.000
T6	0.350	5.000	12.000
T7	0.400	6.000	10.000
T8	0.150	3.000	8.000
T9	0.100	2.000	7.000
T10	0.100	2.000	7.000
T11	0.100	2.000	7.000
T12	0.100	2.000	7.000
T13	0.100	2.000	7.000
T14	0.100	2.000	7.000
T15	0.100	2.000	7.000
T16	0.100	2.000	7.000
T17	0.200	5.000	12.000
T18	0.250	5.000	12.000
T19	0.200	3.000	8.000
T20	0.200	3.000	8.000
T21	0.200	3.000	8.000
T22	0.200	3.000	8.000
T23	0.200	3.000	8.000
T24	0.200	3.000	8.000
T25	0.200	3.000	8.000
T26	0.200	7.000	10.000
T27	0.400	8.000	7.000
T28	0.800	3.000	12.000
T29	0.700	3.000	8.000
T30	0.500	3.000	10.000
T31	0.300	2.000	7.000
T32	1.000	3.000	9.000
T33	0.400	3.000	9.000
T34	0.800	4.000	11.000
T35	1.300	11.000	15.000

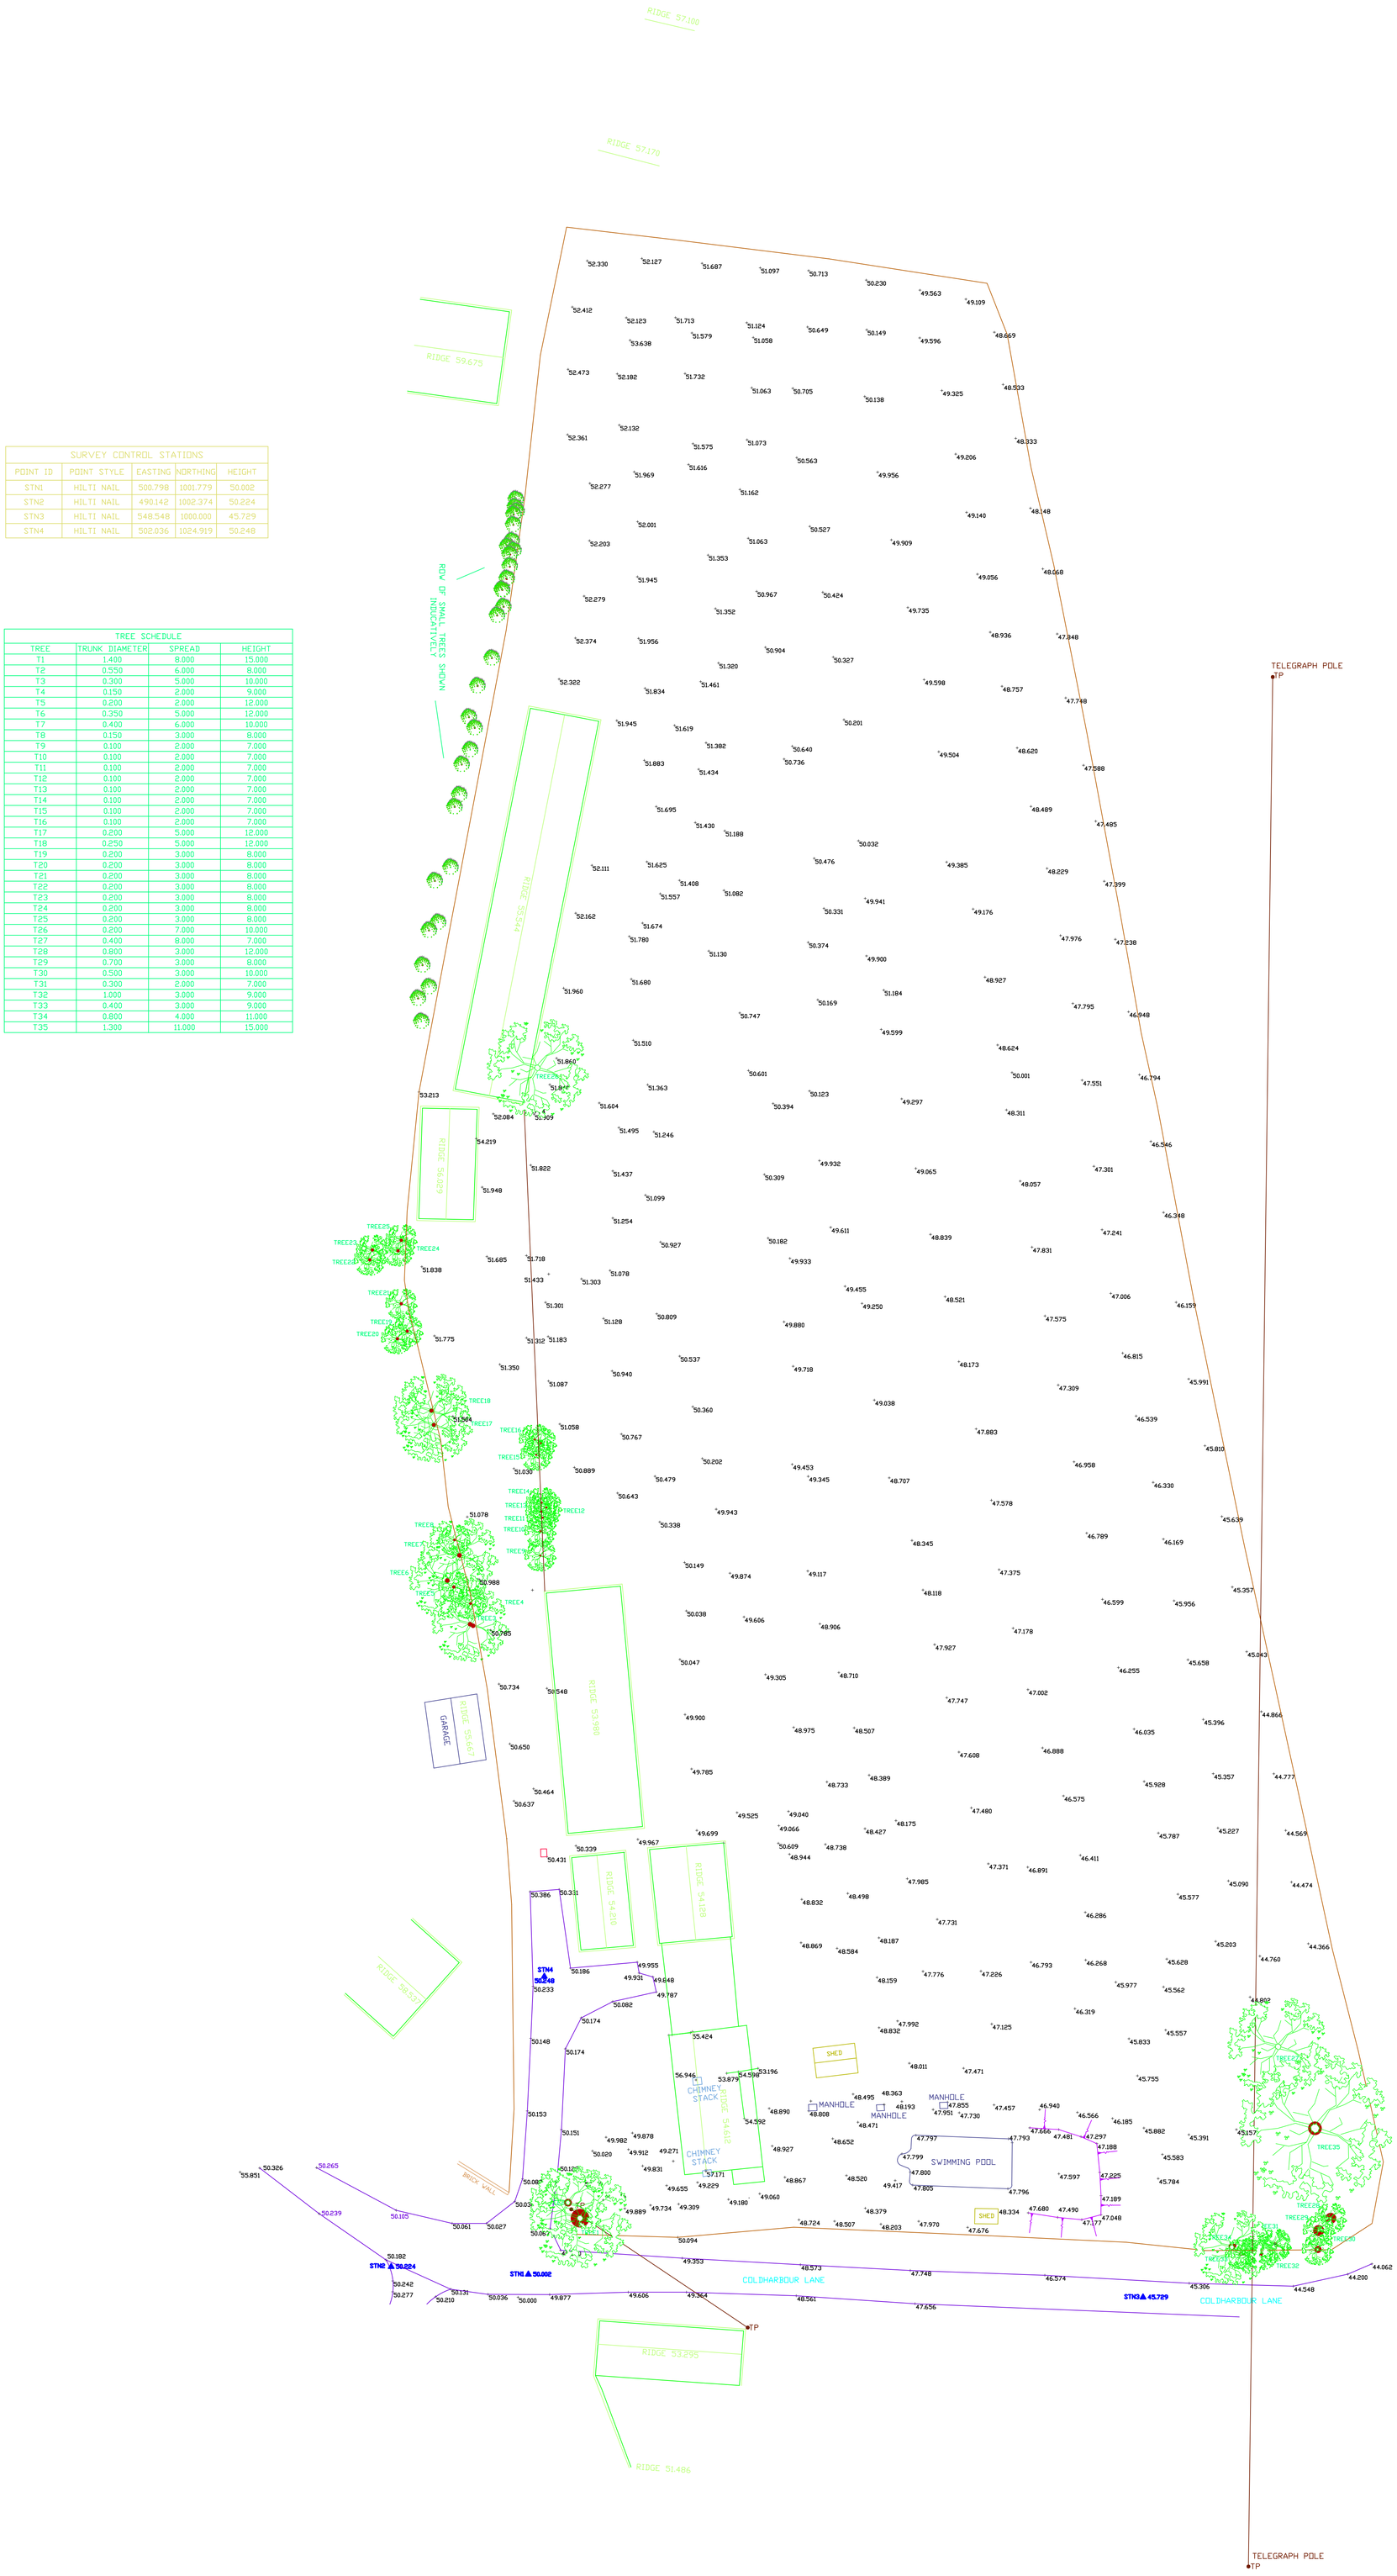

Rev	Comment	By	Date

PINPOINT ENGINEER

Tel: 07815958772
E-mail: rdm@pinpointengineer.co.uk
Web: pinpointengineer.co.uk
Address: 37, Chesterton Drive, Merstham, Surrey, RH1 3NZ

Client:

BEECH HOMES

Job Title:

LITTLE COLDHARBOUR
COLDHARBOUR LANE
PUNNETT'S TOWN
EAST SUSSEX

Drawing Title:

TOPOGRAPHICAL SURVEY

Status:

INFORMATION

Date Drawn:	Drawn By:	Scale:
26/06/2016	R.MILNE	A0 1:200

Job Reference:	Drg No:	Rev:
-	BH-001	-