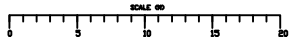

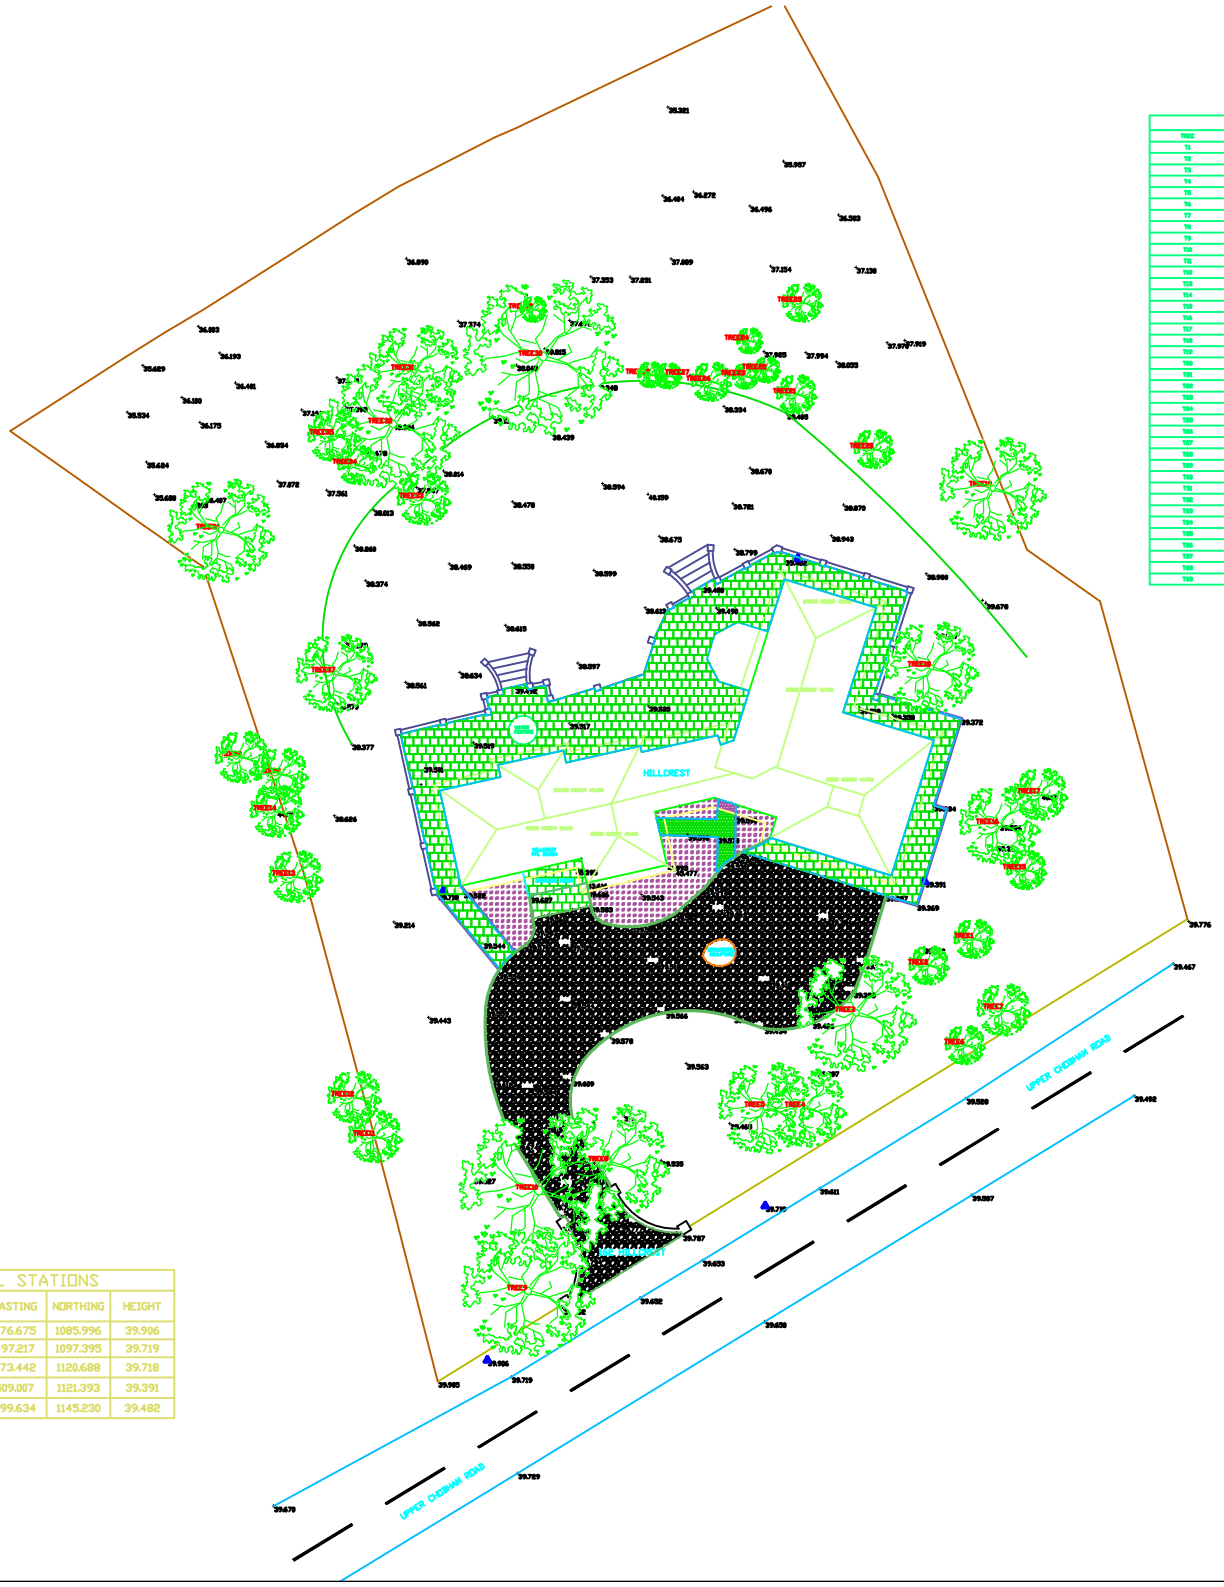

TREE SCHEDULE

TREE	TRUNK DIAMETER	SPREAD	HEIGHT	SPECIES
T1	0.500	9.000	15.000	CONIFER
T2	0.400	3.000	8.000	CONIFER
T3	0.500	9.000	15.000	OAK
T4	0.400	6.000	15.000	OAK
T5	0.450	7.000	15.000	OAK
T6	0.300	9.000	14.000	PINE
T7	0.500	9.000	15.000	OAK
T8	0.400	9.000	14.000	OAK
T9	0.450	10.000	15.000	OAK
T10	0.350	10.000	14.000	OAK
T11	0.400	9.000	15.000	PINE
T12	0.400	9.000	17.000	PINE
T13	0.400	4.000	17.000	PINE
T14	0.500	4.000	15.000	PINE
T15	0.300	0.000	10.000	CONIFER
T16	0.500	6.000	15.000	PINE
T17	0.500	9.000	15.000	PINE
T18	1.000	7.000	15.000	CONIFER
T19	0.400	0.000	10.000	OAK
T20	0.400	0.000	15.000	CONIFER
T21	0.400	0.000	14.000	CONIFER
T22	0.500	0.000	15.000	CONIFER
T23	0.600	0.000	15.000	CONIFER
T24	0.400	0.000	16.000	CONIFER
T25	0.400	0.000	15.000	PINE
T26	0.300	0.000	14.000	YYYY
T27	0.500	0.000	15.000	CONIFER
T28	0.400	0.000	15.000	CONIFER
T29	0.600	0.000	15.000	CONIFER
T30	1.000	10.000	20.000	EUCALYPTUS
T31	0.800	7.000	18.000	EUCALYPTUS
T32	0.600	10.000	20.000	EUCALYPTUS
T33	0.500	9.000	0.000	YYYY
T34	0.500	0.000	15.000	CONIFER
T35	0.350	4.000	14.000	EUCALYPTUS
T36	0.300	0.000	15.000	YEW
T37	0.300	0.000	14.000	YYYY
T38	0.300	9.000	14.000	PINE
T39	0.300	9.000	14.000	PINE

CONTROL STATIONS

REFERENCE	POINT STYLE	EASTING	NORTHING	HEIGHT
STN1	HILTI NAIL	476.675	1085.996	39.906
STN2	HILTI NAIL	497.217	1097.395	39.719
STN3	HILTI NAIL	473.442	1120.688	39.718
STN4	HILTI NAIL	509.007	1121.393	39.391
STN5	HILTI NAIL	499.634	1145.230	39.482

© This drawing remains the property of Pinpoint Engineer and shall not be copied without prior written consent.

All dimensions to be checked on site and any discrepancies to be reported before work commences.

Tree information including species, heights and spread are an approximation only and is subject to discrepancy, should accurate and detailed information be required a specialist should be sought.

If scaling off this drawing the scale bar should be utilised to verify paper size is correct.

Notes:

Rev	Comment	By	Date

PINPOINT ENGINEER
Tel: 07815958772
E-mail: rdm@pinpointengineer.co.uk
Web: pinpointengineer.co.uk
Address: 37, Chesterton Drive, Merstham, Surrey, RH1 3NZ

Client: DAVID KIRCHER

Job Title: 162 HILLCREST, UPPER CHOBHAM ROAD

Drawing Title: TOPOGRAPHICAL SURVEY

Status: INFORMATION

Date Drawn:	Drawn By:	Scale:
12/03/2016	R.MILNE	A1 1:200

Job Reference:	Drg No:	Rev:
CAMBERLEY	DK01	-