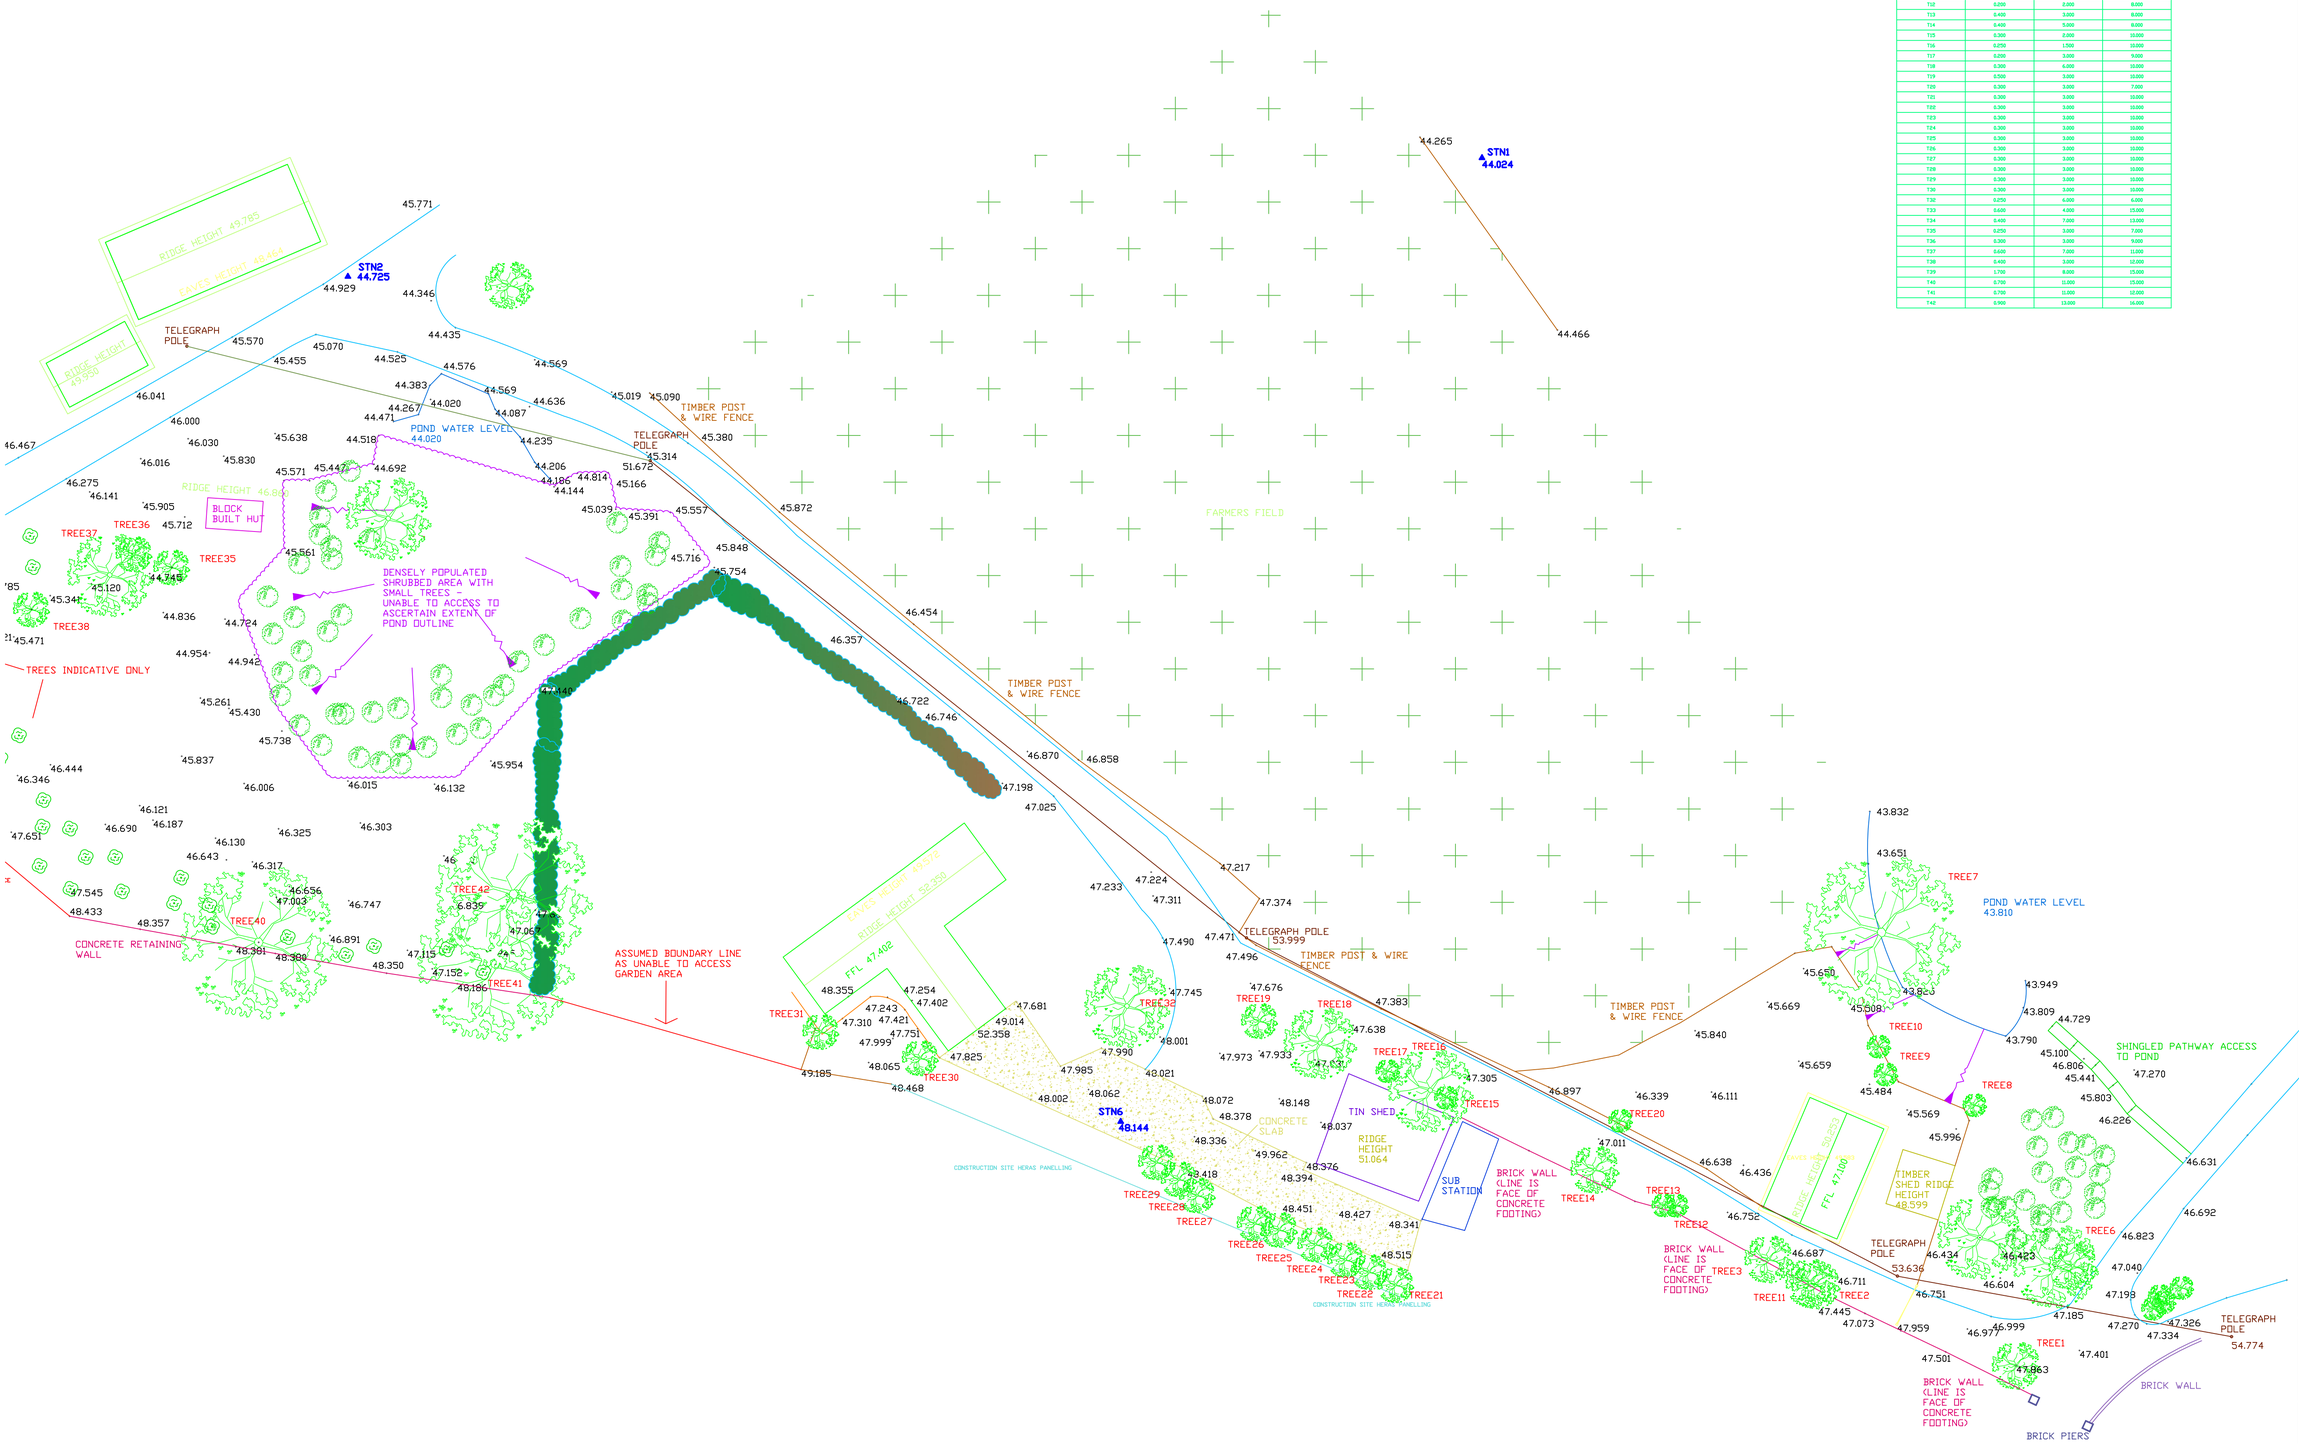

TREE SCHEDULE			
TREE	TRUNK DIAMETER	SPREAD	HEIGHT
T1	0.600	4.000	8.000
T2	0.500	4.000	8.000
T3	0.500	5.000	8.000
T4	0.600	8.000	15.000
T5	0.600	6.000	15.000
T6	0.300	3.000	13.000
T7	1.200	13.000	15.000
T8	0.200	2.000	9.000
T9	0.200	2.000	8.000
T10	0.200	2.000	8.000
T11	0.400	3.000	8.000
T12	0.200	2.000	9.000
T13	0.400	3.000	8.000
T14	0.400	5.000	8.000
T15	0.300	2.000	10.000
T16	0.250	1.500	10.000
T17	0.200	3.000	9.000
T18	0.300	6.000	10.000
T19	0.500	3.000	10.000
T20	0.300	3.000	7.000
T21	0.200	3.000	10.000
T22	0.300	3.000	10.000
T23	0.300	3.000	10.000
T24	0.300	3.000	10.000
T25	0.300	3.000	10.000
T26	0.300	3.000	10.000
T27	0.300	3.000	10.000
T28	0.300	3.000	10.000
T29	0.300	3.000	10.000
T30	0.300	3.000	10.000
T31	0.250	6.000	6.000
T33	0.600	4.000	15.000
T34	0.400	7.000	13.000
T35	0.250	3.000	7.000
T36	0.300	3.000	9.000
T37	0.600	7.000	11.000
T38	0.400	3.000	12.000
T39	1.700	8.000	15.000
T40	0.700	12.000	15.000
T41	0.700	11.000	12.000
T42	0.900	13.000	16.000

© This drawing remains the property of Pinpoint Engineer and shall not be copied without prior written consent.

All dimensions to be checked on site and any discrepancies to be reported before work commences.

Tree information including species, heights, diameters and spread are an approximation only and is subject to discrepancy, should accurate and detailed information be required a specialist should be sought.

If scaling off this drawing the scale bar should be utilised to verify paper size is correct.

Notes:

Rev	Comment	By	Date

Client:
BEECH HOMES

Job Title:
HORAM MANOR FARM
HEATHFIELD
EAST SUSSEX

Drawing Title:
TOPOGRAPHICAL SURVEY

Status:
INFORMATION

Date Drawn:	Drawn By:	Scale:
11/04/2016	R.MILNE	A1 1:250

Job Reference:	Drg No:	Rev:
HEATHFIELD	BH001	-